


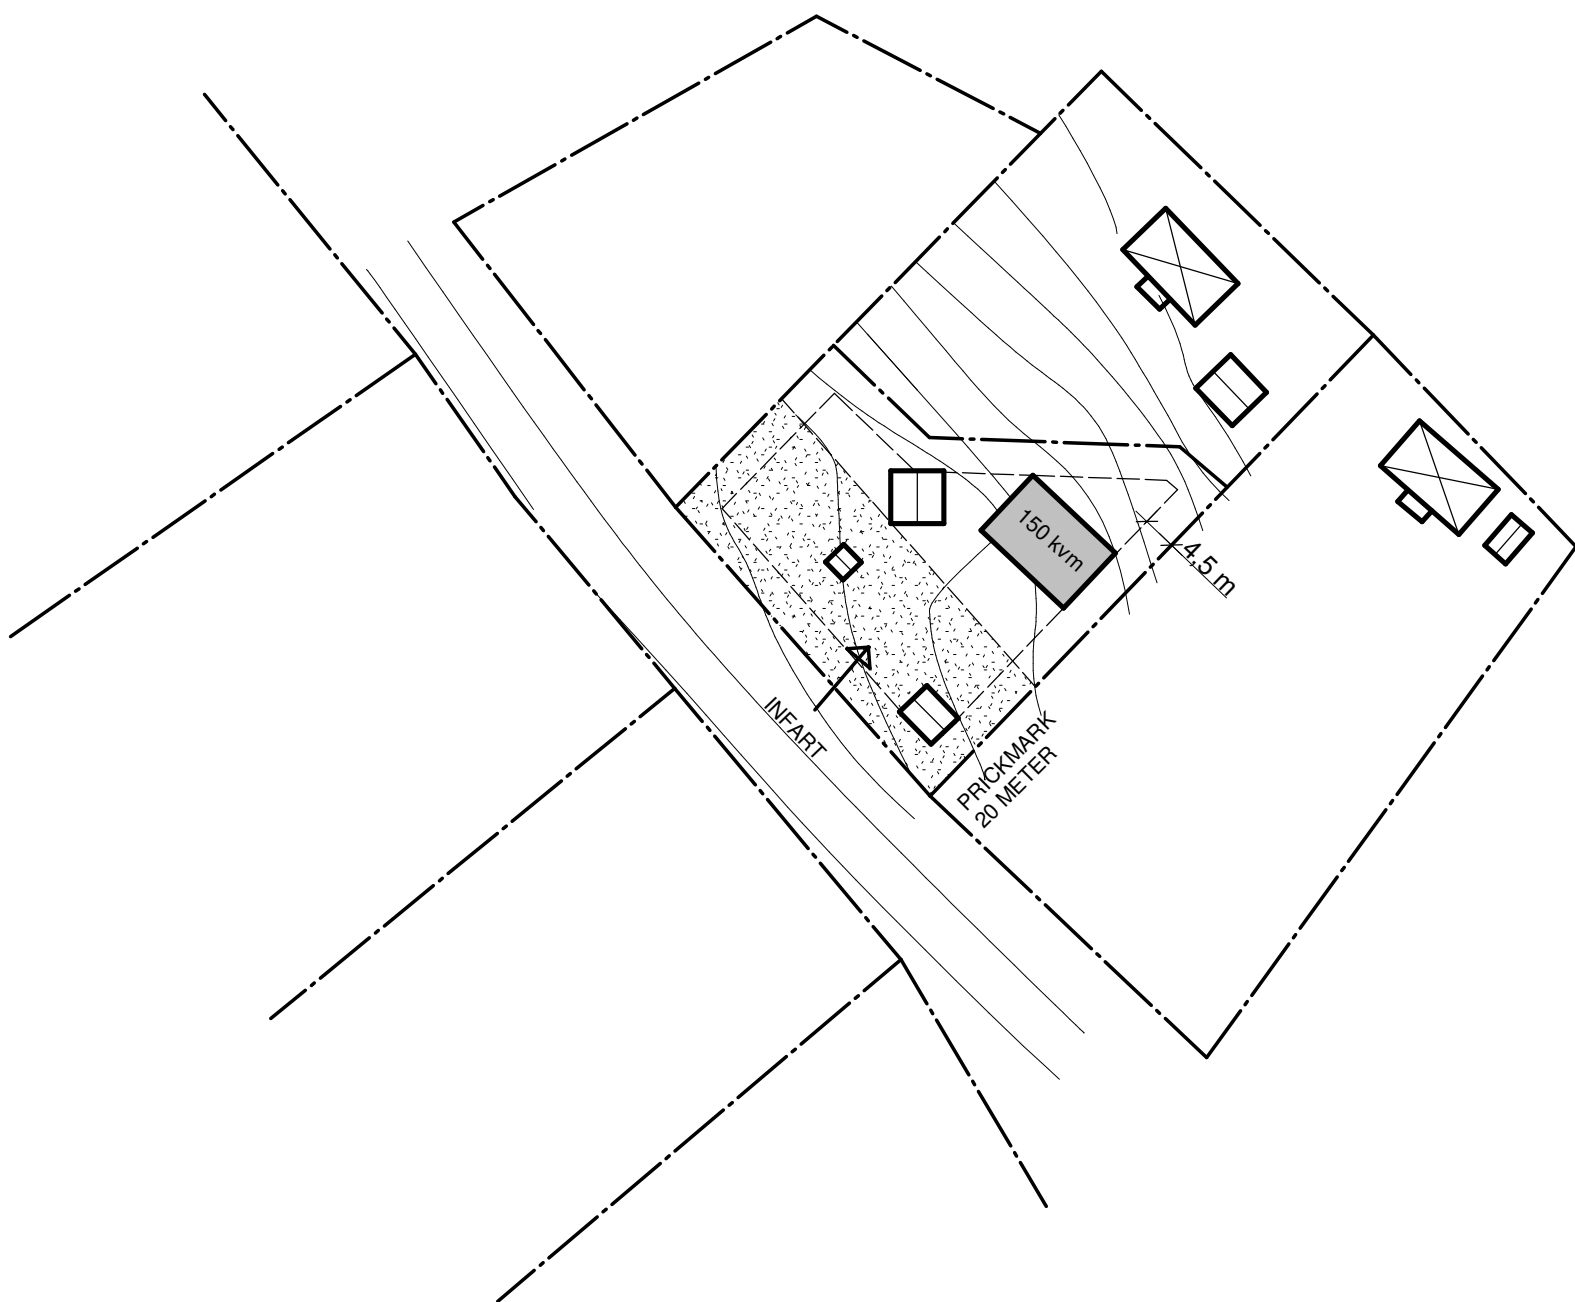

SKALA 1:1000
EKVIDISTANS 1m