



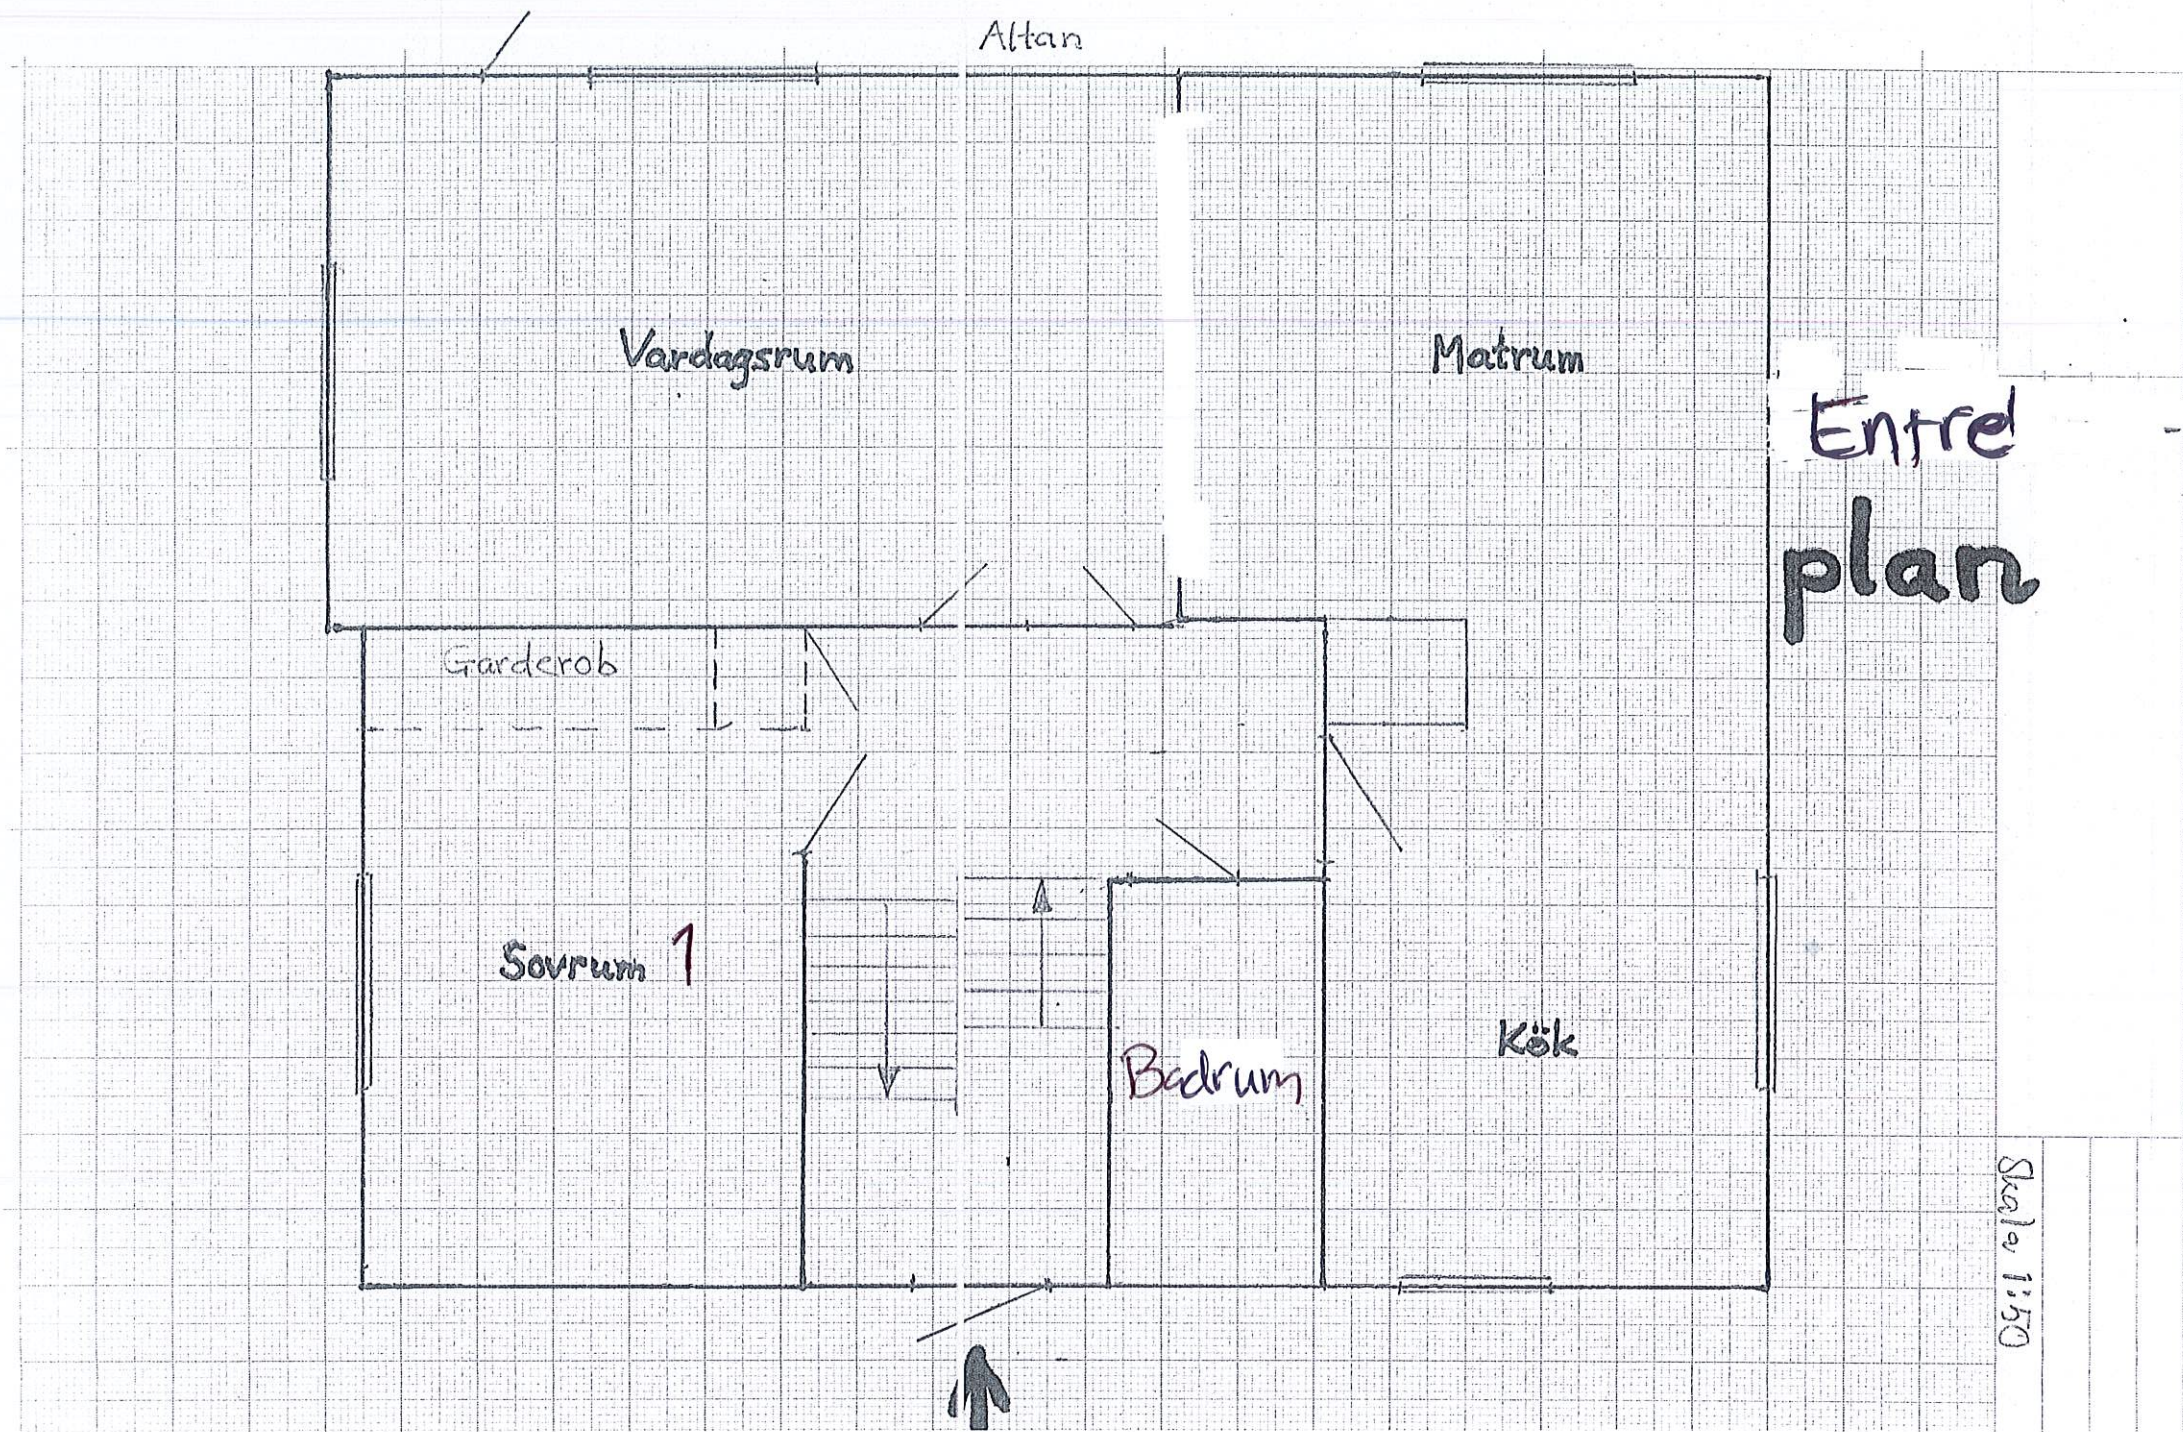

Skala 1:50

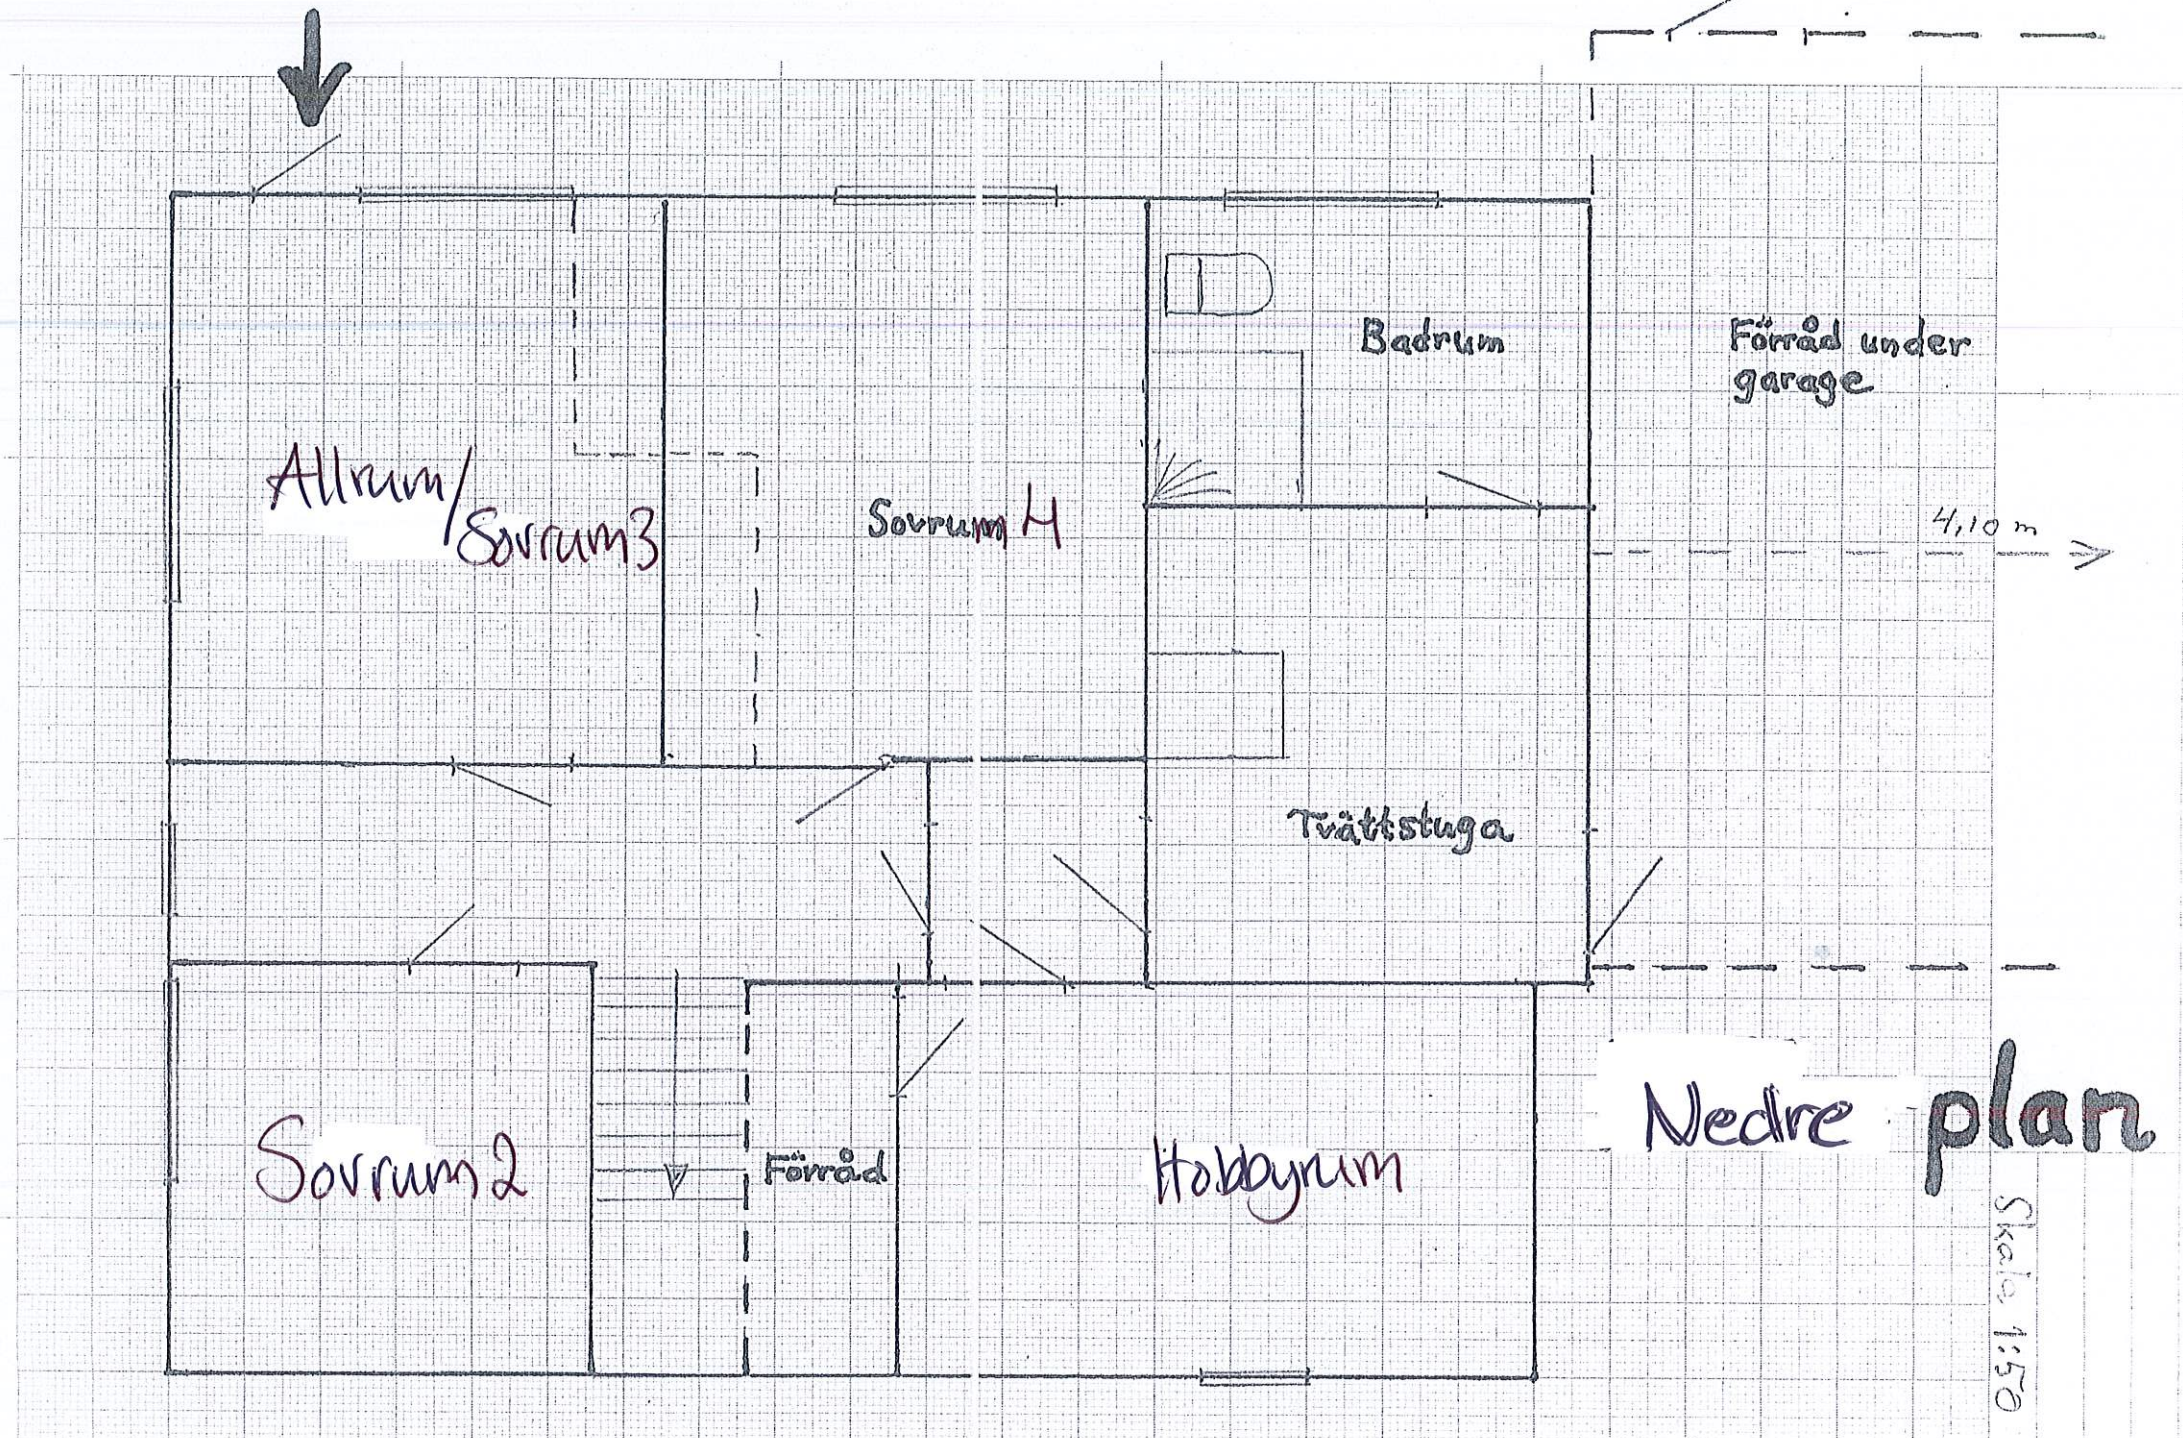

Nedre plan

Skala 1:50